THIS DRAWING AND ITS SUBJECT MATTER ARE THE PROPERTY OF CARLSON STRUCTURAL GLASS INC. AND IS DISCLOSED IN CONFIDENCE. IT SHALL BE RETURNED UPON REQUEST AND SHALL NOT BE DISCLOSED TO OTHERS WITHOUT THE WRITTEN CONSENT OF CARLSON STRUCTURAL GLASS INC.

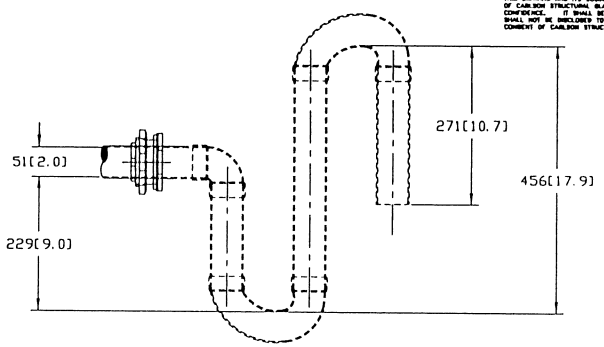

SIPHON DETAIL

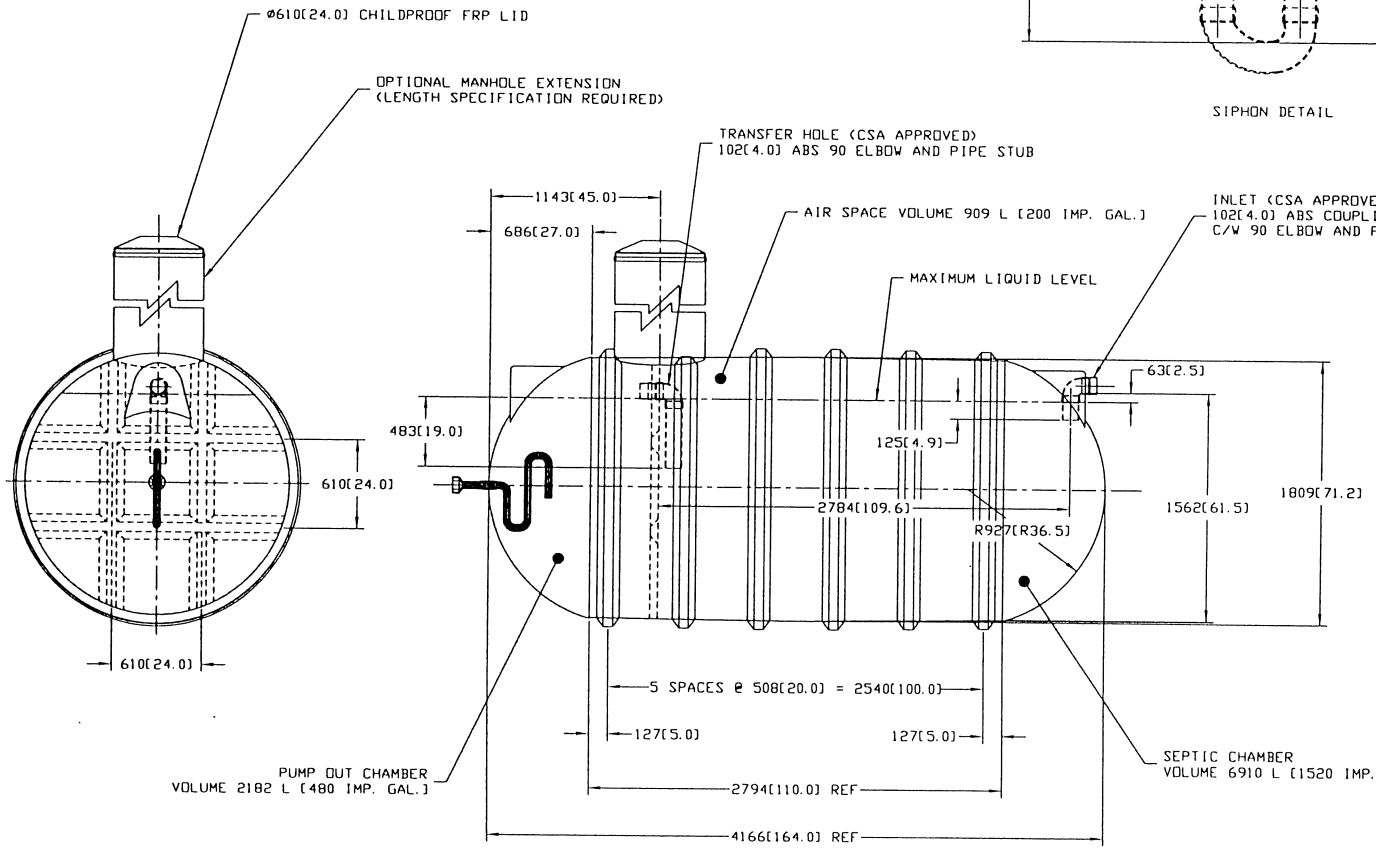

NOTE: TANK OUTSIDE DIAMETER
1981[78.0] (APPROX.)

CARLSON
STRUCTURAL GLASS INC.
1035 MISSION STREET, RSJ 0A4, WINNIPEG, MB, 233-0671

TITLE
HD-9092-6
SIPHON TANK
2.14 M BURIAL

DRAWN BY: R. JOHNSON	DATE: 05/JUN/97
REVIEWED BY: N/A	DATE: N/A
SCALE: NTS	PART NUMBER: HD-9092-6S2.14
REV NUMBER: A	

-- DO NOT SCALE DRAWING --
DIMENSIONS ARE IN "mm". DIMENSIONS IN [ ] ARE IN "in".

COPY